Court of Land Registration, Territory of Hawaii.

Map and description with Amended Petition No 114

Land in Kaluaoopu, Waiau, Ewa, Oahu, being L. C. A. 9327 to Kaaiakia and portions of L. C. A. 10605, Ap. 5, to J. Piikoi.

Lot .1.

Beginning at a 2-in. iron pipe on the north side of the Oahu Railway & Land Co's right-of-way, said iron pipe being located by the following true azimuths and distances:- to a similar iron pipe on the opposite side of the railroad right-of-way, the initial point of Lot 2, 15° 40', 40.4 feet; to the center line of the railway at the east end of trestle, at outside edge of bulkhead, 24° 40', 20.0 feet; to the same at the west end of the same trestle, at outside edge of bulkhead, 82° 10', 38.5 feet; to a survey station on a kuauna marked with an iron pin 260° 32' 30", 320.6 feet, (said station being 117° 06'45", 20544 feet from the Salt Lake Triangulation Station); and running thence by true azimuths:

1. 293° 25', 352.5 feet, along the railroad right-of-way to a 2-in. iron pipe;
2. 195° 20', 213.0 " , " L. C. A. 9326, Ap. 2, to Kekaina;
3. 154° 10', 21.0 " , " Konohiki;
4. 217° 40', 198.0 " , " " and L. C. A. 9326, Ap. 1, to Kekaina to a stone marked +;
5. 127° 05', 150.0 " , " Konohiki to a point about 3-1/2 ft. west of stone marked +;
6. 53° 10', 383.0 " , " L. C.A. 9328, Ap.1, to Keaka no Kalimaeha and Konohiki;
7. 32° 45', 121.0 " , " konohiki to the initial point.

Containing an area of 2.50 Acres.

Lot. 2.

Beginning at a 2-in. iron pipe on the south side of the Oahu Railway & Land Co's right-of-way, said iron pipe being located by the following true azimuths and distances:- to a similar iron pipe on the opposite side of the railroad right-of-way, the initial point of Lot 1, 195° 40', 40.4 feet; to the center line of the railway at the east end of trestle, at outside edge of bulkhead, 187° 02', 21.0 feet; to the same at the west end of trestle, at outside edge of bulkhead, 141° 02', 43.2 feet; to a survey station marked with an iron pin, 254° 22', 339.5 feet, (said station being 117° 06' 45", 20544 feet, from the Salt Lake Triangulation Station); and running thence by true azimuths:

1. 293° 25', 347.5 feet, along the railroad right-of-way to a 2-in. iron pipe on a kuauna;
2. 351° 12', 199.0 " , " kuauna, along konohiki to edge of High water
3. 71° 15', 76.0 " , " edge of High water;
4. 172° 30', 23.5 " , " " " "
5. 66° 00', 97.0 " , " " " " " " to point 331° 7', 3 feet, from small iron pipe
6. 151° 07', 228.0 " , " east bank of stream to a small iron pipe;
7. 184° 53', 57.8 " , " same to a similar iron pipe;
8. 145° 45', 142.9 " , " " " the initial point

Containing an area of 1.45 Acres

Honolulu, April, 2, 1908.

Arthur C Alexander
Surveyor.

BALDWIN & ALEXANDER
Civil Engineers & Surveyors
Honolulu, T. H.

No 114.

Court of Land Registration
FILED
APR 4 1908
10 o'clock 20 min. a.m.
W.H. Howard

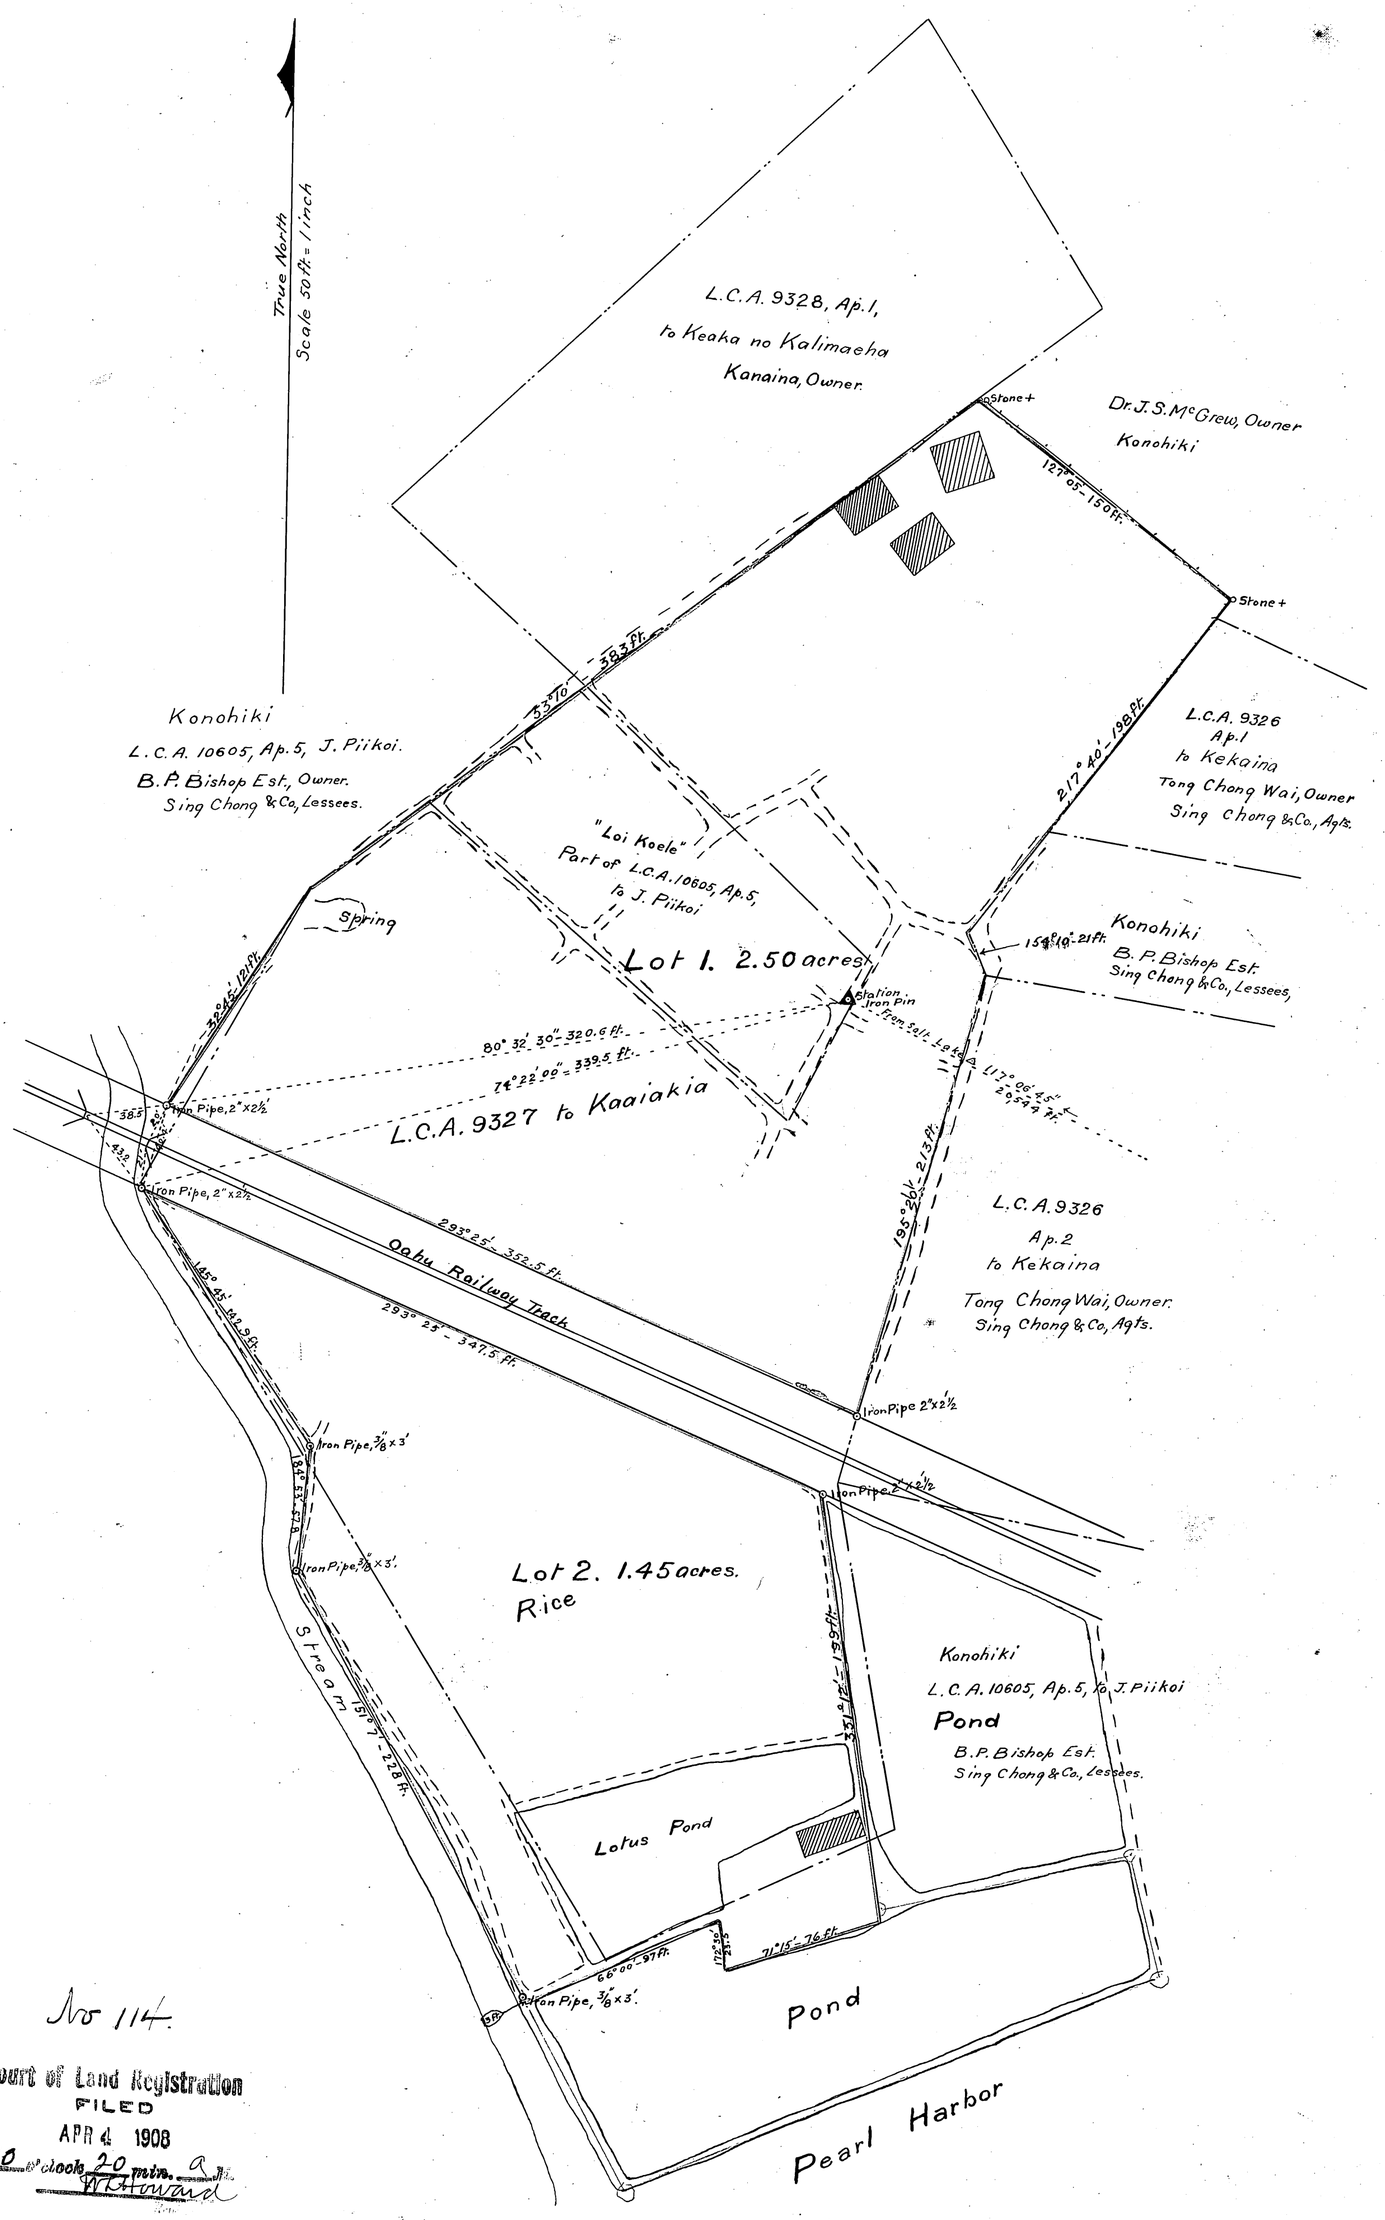

The above map and description has been duly examined and found correct.

J. F. Brown
Asst Sur & Eng.
Land Reg Court
April 21st 1908

114

184

4.06